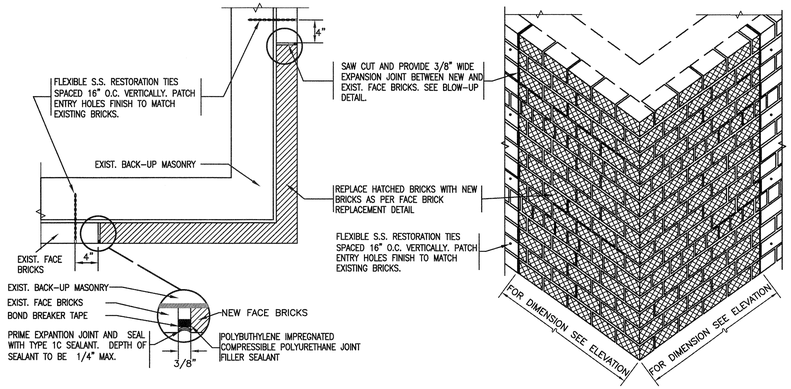

1 / A413 CORNER FACE BRICK REPLACEMENT WITH EXPANSION JOINT
SCALE: 1" = 1'-0"

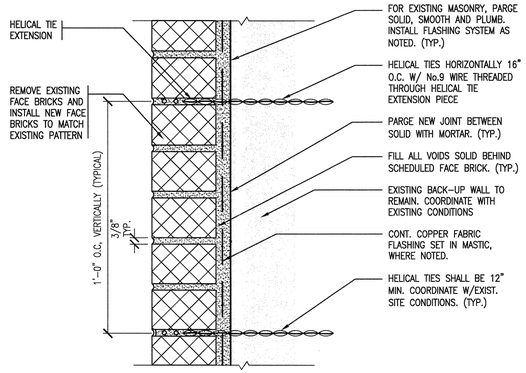

2 / A413 FACE BRICK REPLACEMENT DETAIL
SCALE: 3" = 1'-0"

LEGEND:
- FACE BRICK
- CAST STONE COPING
- EXISTING TO REMAIN

WIDTH (W)	1/4"	3/8"	1/2"	3/4"	1"
DEPTH (D)	3/4"	3/4"	3/4"	1 1/8"	1 1/4"

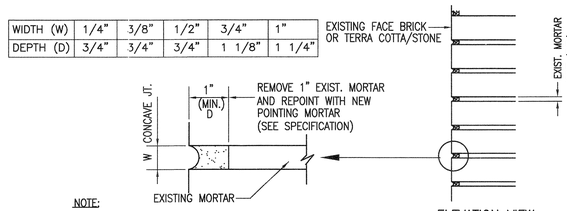

NOTE:
G.C. SHALL INCLUDE IN BID POINTING JOINTS UP TO 1-1/4" DEEP IN THE AMOUNT OF 10% OF TOTAL LENGTH OF POINTED JOINTS. THE WIDTH OF THE JOINT SHOULD NOT EXCEED THE EXISTING WIDTH.

3 / A413 TYPICAL MORTAR JOINT REPOINTING DETAIL
SCALE: N.T.S.

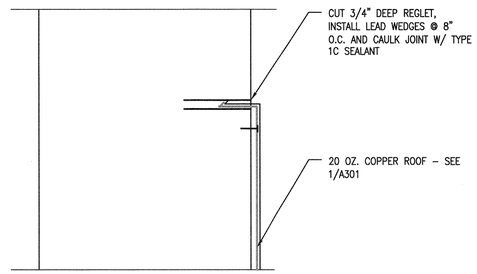

4 / A413 REGLET DETAIL
SCALE: 3" = 1'-0"

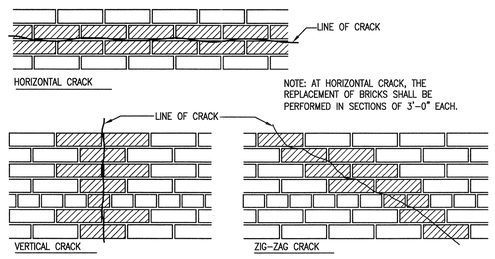

5 / A413 BRICK STITCHING PATTERN DETAIL
SCALE: 1" = 1'-0"

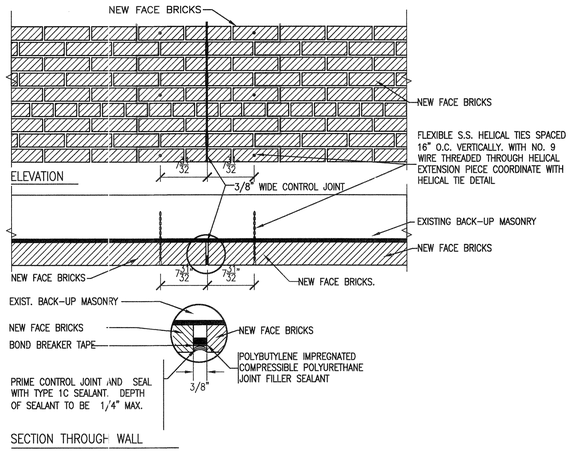

6 / A413 CONTROL JOINT DETAIL
SCALE: 1" = 1'-0"

President & CEO
Lorraine Grillo

Board of Trustees
Chancellor Carmen Fariña, Chairperson
Curtis A. Harris
Emily A. Youssouf

SCA
NYC School Construction Authority

Architecture & Engineering
E. Bruce Barrett, R.A. LEED A.P., Vice President
Elan R. Abneri, P.E., Senior Director, Design Consultant Management
Stanley Dahir, R.A., Director, Quality Control & Construction Support
Maria A. Gómez, P.E., LEED A.P., Director, A&E In-House Design
George D. Roussey, P.E., LEED A.P., Director, Technical Standards
Stacey Spann-Thom, Director, Operations Support

Consultants:
D&B ENGINEERS AND ARCHITECTS, P.C.
KNOWN AS DVIRKA AND BARTILUCCI CONSULTING ENGINEERS
4 West Red Oak Lane, White Plains, N.Y. 10604
(914) 467-5300 FAX: (914) 467-6103

BID DOCUMENT

NOTE: Drawing may be printed at reduced scale

IT IS A VIOLATION OF THE STATE EDUCATION LAW SECTION 7209 (2) FOR ANY PERSON TO ALTER AN ITEM IN ANY WAY UNLESS SUCH PERSON IS ACTING UNDER THE DIRECTION OF A LICENSED PROFESSIONAL ENGINEER, AND THE ENGINEER STAMPS SUCH CHANGES

No.	Date	Revision

Key Plan:

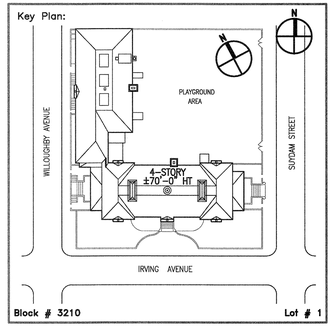

Block # 3210 Lot # 1

SCA Design Manager:	LAWRENCE EINSTEIN, R.A.
Project Architect/Engineer:	MICHAEL RODRIGUEZ, R.A.
Discipline Lead:	ANDRE KEEL, R.A.
Designer:	MARSHA LEED, R.A.
Drawn by:	MARTHA VICTORIA, R.A.
Checked by:	ANDRE KEEL, R.A.

Design No or LLW No.:	Facility Code:	Date:
D014584	K123	03/24/2014

Project:
P.S. 123 BROOKLYN
ROOF, EXTERIOR MASONRY, FLOOD ELIMINATION, CORRIDOR FLOORS, PAVED AREAS

Address:
100 IRVING AVENUE
BROOKLYN, NY 11237

Drawing Title:
MASONRY WALL DETAILS

Drawing No.: A413.00

Sheets in Contract Set: 62 of 75

Sheets in DOB Set: 62 of 75

z:\3037 SCA\2012 contract work\56-ps123k roofs\contract documents\CAD\A413-K123.dwg, 5/7/2014 11:45:20 AM, mvictoria

Z:\3037 SCA\2012 contract work\56-ps123k roofs\contract documents\CAD\A413-K123.dwg 05/07/14 - 11:45am mvictoria