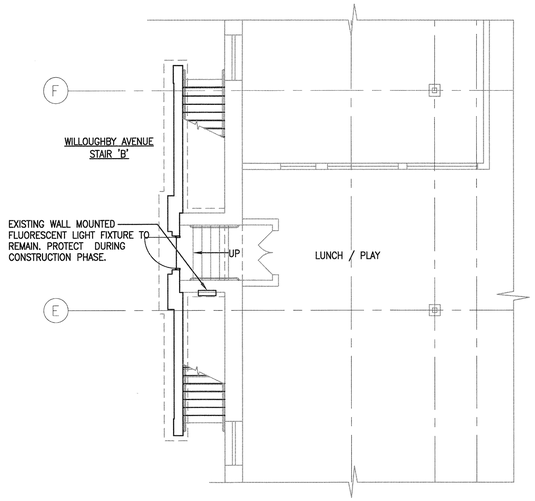

TRUE NORTH | PROJECT NORTH | 1 / E101 BASEMENT FLOOR PART PLAN – ELECTRICAL

SCALE: 1/8" = 1'-0"

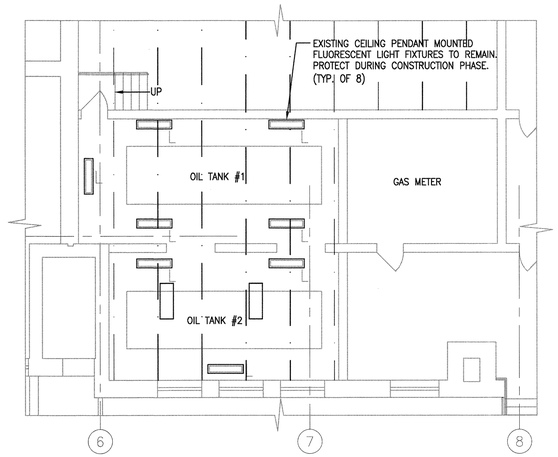

TRUE NORTH | PROJECT NORTH | 3 / E101 BASEMENT FLOOR PART PLAN – ELECTRICAL

SCALE: 1/8" = 1'-0"

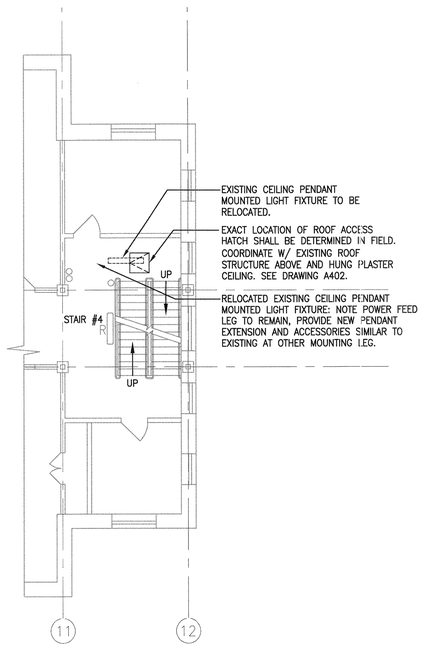

TRUE NORTH | PROJECT NORTH | 5 / E101 FOURTH FLOOR PART PLAN –DEMOLITION

SCALE: 1/8" = 1'-0"

LEGEND:

EXISTING PENDANT MOUNTED LIGHT FIXTURE

ELECTRICAL NOTES:

1. DISCONNECT, REMOVE AND STORE EXISTING LIGHT FIXTURE TO FACILITATE STRUCTURAL WORK. RETAIN AND PROTECT EXISTING JUNCTION BOX, CONDUIT AND WIRING ASSOCIATED WITH FIXTURE.
2. RE-INSTALL EXISTING FIXTURE AT NEW POSITION AS SHOWN. REUSE EXISTING JUNCTION BOX, CONDUIT AND WIRING. EXTEND EXISTING CONDUIT AND WIRES TO MAKE FINAL CONNECTION. EXPOSED CONDUIT SHALL BE PAINTED TO MATCH EXISTING SURFACE.
3. ELECTRICAL CONTRACTOR SHALL COORDINATE WORK WITH OTHERS TRADES.

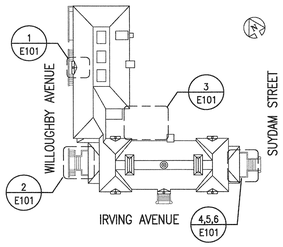

KEY PLAN

TRUE NORTH | PROJECT NORTH | 2 / E101 BASEMENT FLOOR PART PLAN – ELECTRICAL

SCALE: 1/8" = 1'-0"

TRUE NORTH | PROJECT NORTH | 4 / E101 BASEMENT FLOOR PART PLAN – ELECTRICAL

SCALE: 1/8" = 1'-0"

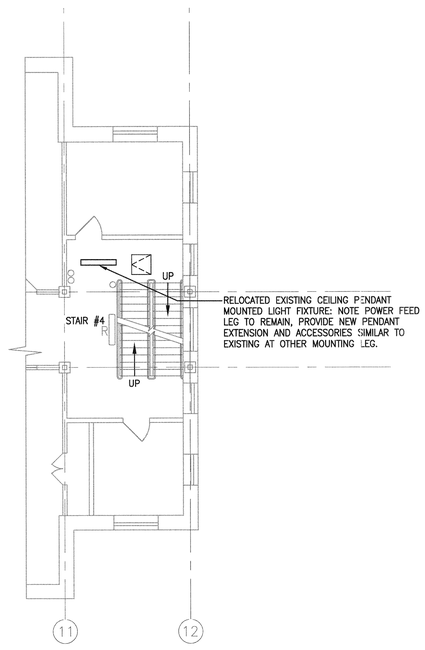

TRUE NORTH | PROJECT NORTH | 6 / E101 FOURTH FLOOR PART PLAN – NEW WORK

SCALE: 1/8" = 1'-0"

President & CEO
Lorraine Grillo

Board of Trustees
Chancellor Carmen Fariña, Chairperson
Curtis A. Harris
Emily A. Youssouf

SCA
NYC School Construction Authority

Architecture & Engineering

E. Bruce Barrett, R.A. LEED A.P., Vice President
Elan R. Abneri, P.E., Senior Director, Design Consultant Management
Stanley Dahir, R.A., Director, Quality Control & Construction Support
Maria A. Gómez, P.E., LEED A.P., Director, A&E In-House Design
George D. Roussey, P.E., LEED A.P., Director, Technical Standards
Stacey Spann-Thom, Director, Operations Support

Consultants:

D&B ENGINEERS AND ARCHITECTS, P.C.
KNOWN AS DVIRKA AND BARTILUCCI CONSULTING ENGINEERS
4 West Red Oak Lane, White Plains, N.Y. 10604
(914) 467-5300 FAX: (914) 467-6103

BID DOCUMENT

NOTE: Drawing may be printed at reduced scale

IT IS A VIOLATION OF THE STATE EDUCATION LAW SECTION 7209 (2) FOR ANY PERSON TO ALTER AN ITEM IN ANY WAY UNLESS SUCH PERSON IS ACTING UNDER THE DIRECTION OF A LICENSED PROFESSIONAL ENGINEER, AND THE ENGINEER STAMPS SUCH CHANGES

No.	Date	Revision

Key Plan:

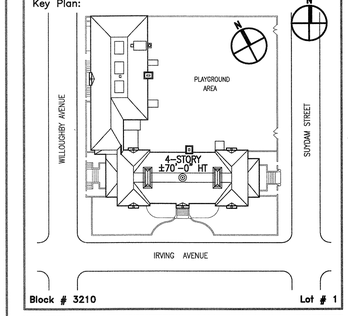

Block # 3210 Lot # 1

SCA Design Manager:	LAWRENCE EINSTEIN, R.A.
Project Architect/Engineer:	MICHAEL RODRIGUEZ, R.A.
Discipline Lead:	ANDRE KEEL, R.A.
Designer:	MARTHA VICTORIA, R.A.
Drawn by:	MARTHA VICTORIA, R.A.
Checked by:	MARSHA LEED, R.A.. JUSTIN OTTO

Design No or LLW No.:	Facility Code:	Date:
D014584	K123	03/24/2014

Project:
P.S. 123 BROOKLYN
ROOF, EXTERIOR MASONRY, FLOOD ELIMINATION, CORRIDOR FLOORS, PAVED AREAS

Address:
100 IRVING AVENUE
BROOKLYN, NY 11237

Drawing Title:
ELECTRICAL FLOOR PLANS

Drawing No.:
E101.00

Sheets in Contract Set: 75 of 75

Sheets in DOB Set: 75 of 75

z:\3037 SCA\2012 contract work\56-ps123k roofs\contract documents\CAD\E101-K123.dwg, 5/7/2014 11:46:25 AM, mvictoria

~ntract work\56-ps123k roofs\contract documents\CAD\E101-K123.dwg 05/07/14 - 11:46am mvictoria